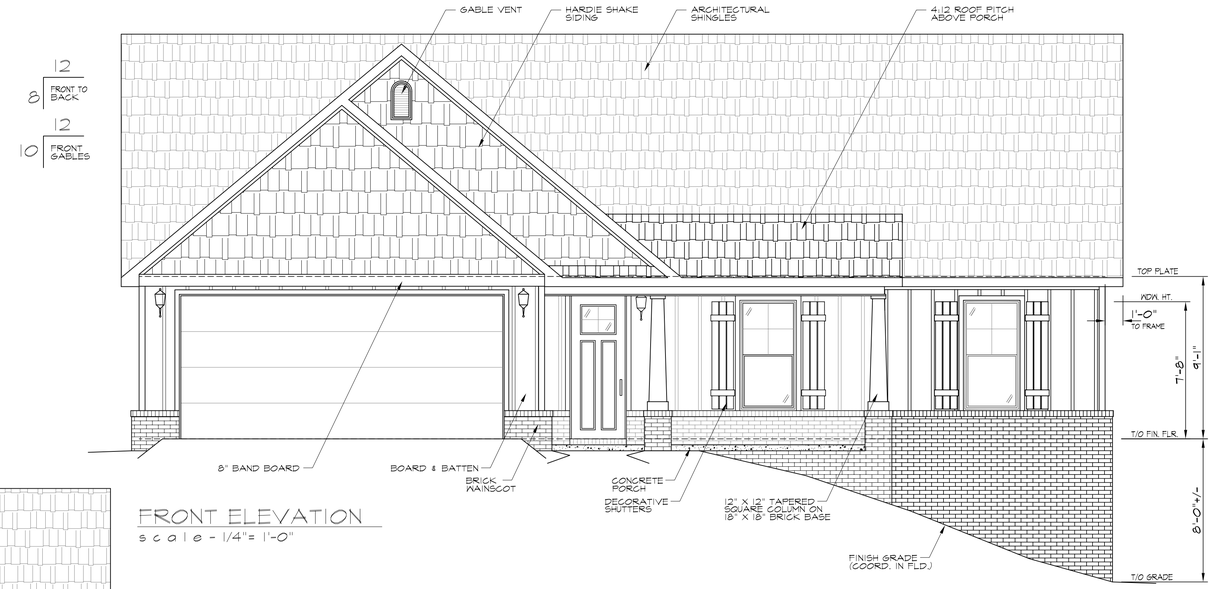

FRONT ELEVATION
scale - 1/4"= 1'-0"

REAR ELEVATION
scale - 1/4"= 1'-0"

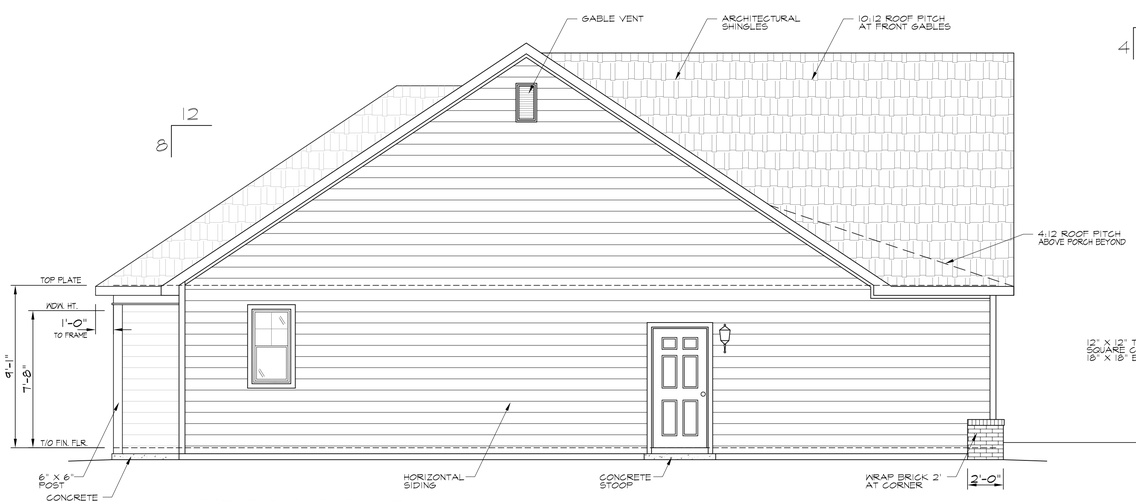

LEFT SIDE ELEVATION
scale - 1/4"= 1'-0"

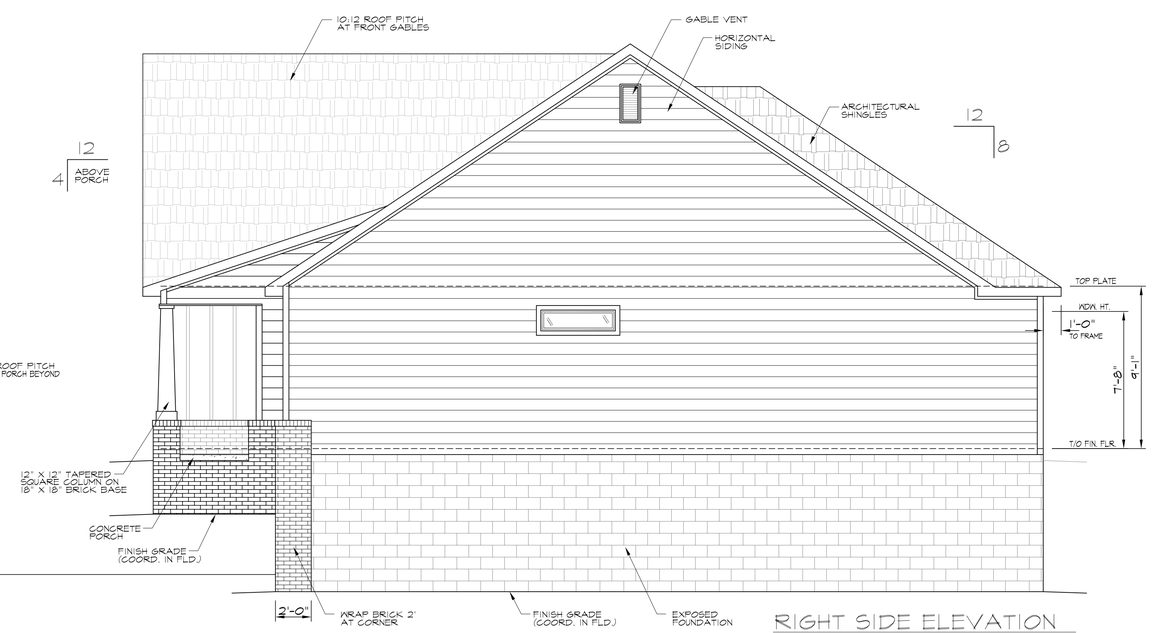

RIGHT SIDE ELEVATION
scale - 1/4"= 1'-0"

REV. #	DATE
5 REVISED REFERENCE	12/27/23
4 REFERENCE	12/26/23
3 REVISED PRELIMINARY	12/24/23
2 REVISED PRELIMINARY	12/23/23
1 REVISED PRELIMINARY	12/22/23
PRELIMINARY PRINTS ISSUED FOR	11/18/23

CUSTOMER / CONTRACTOR NOTE

These drawings depict dimensional references and/or building elevations for design intent only. The CUSTOMER is responsible for coordinating these drawings with the building contractor and related trades for compliance with building codes and structural design.

Contractor Information:

Project Information:
Exterior Elevations
A New Custom Home For:
David

CADesign
Drafting Service, Inc.
479.530.7424 /cadesign@cox.net

Drawing Number
CAD-3021

Sheet Number
2 of 3